SAMPLE

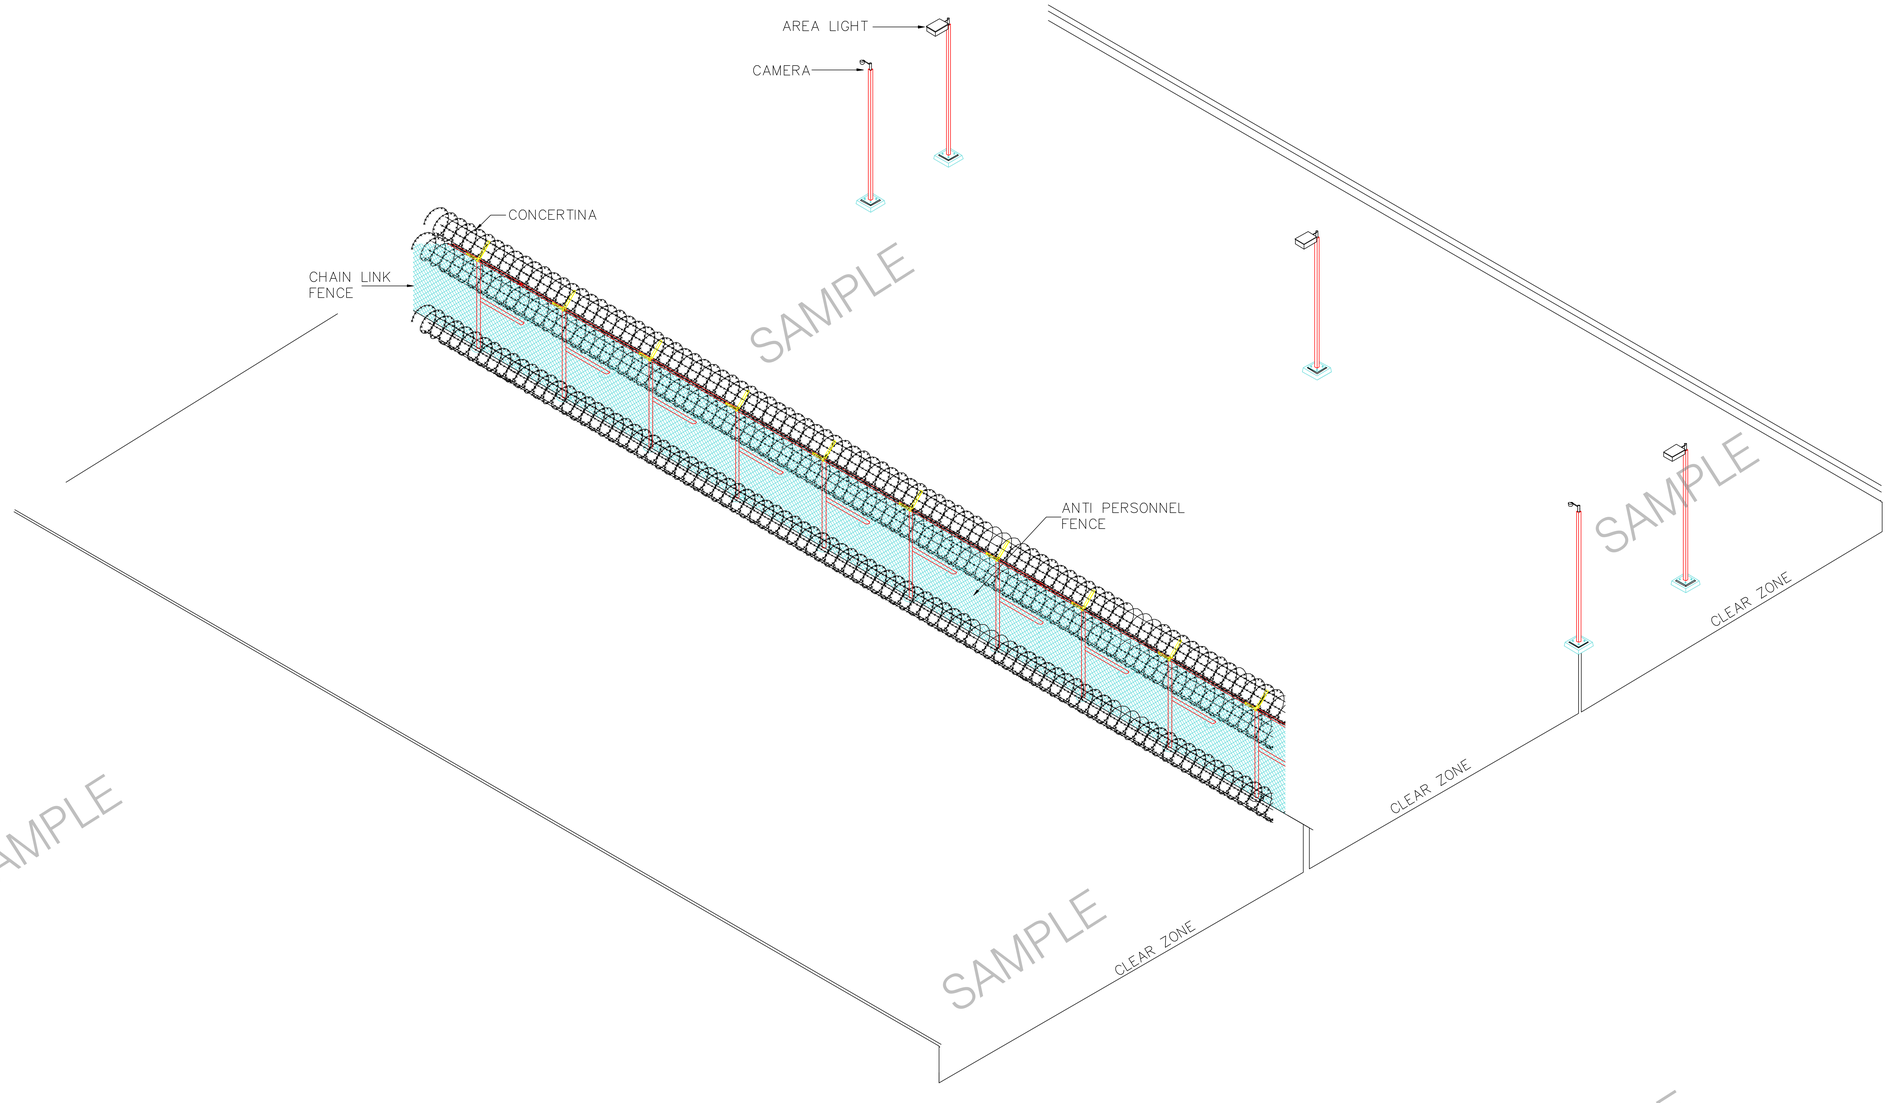

REFERENCES:

SN.	DOCUMENT TITLE	DOCUMENT NUMBER	REV.

NO	DATE	DESCRIPTION	DRAWN	APPROVED
00	22.12.21	FOR APPROVAL		

REVISION HISTORY

CLIENT:

CONTRACTOR:

Jansta Associates Limited

PROJECT TITLE:

DRAWING TITLE:

CLASS 2 FENCE SECTION PROFILE (ISOMETRIC)

DRAWN BY: _____ DATE: _____

APPROVED BY: _____ DATE: _____

THIS DRAWING IS NOT TO BE USED FOR CONSTRUCTION OR FOR ORDERING MATERIAL UNTIL CERTIFIED AND DATED

BY: _____ DATE: _____

DRAWING STATUS: FOR APPROVAL

PROJECT NUMBER:

DRAWING NUMBER: JA_General_Class2Fence_2021

SCALE	SHEET NO	REVISION
NTS	1 OF 1	00